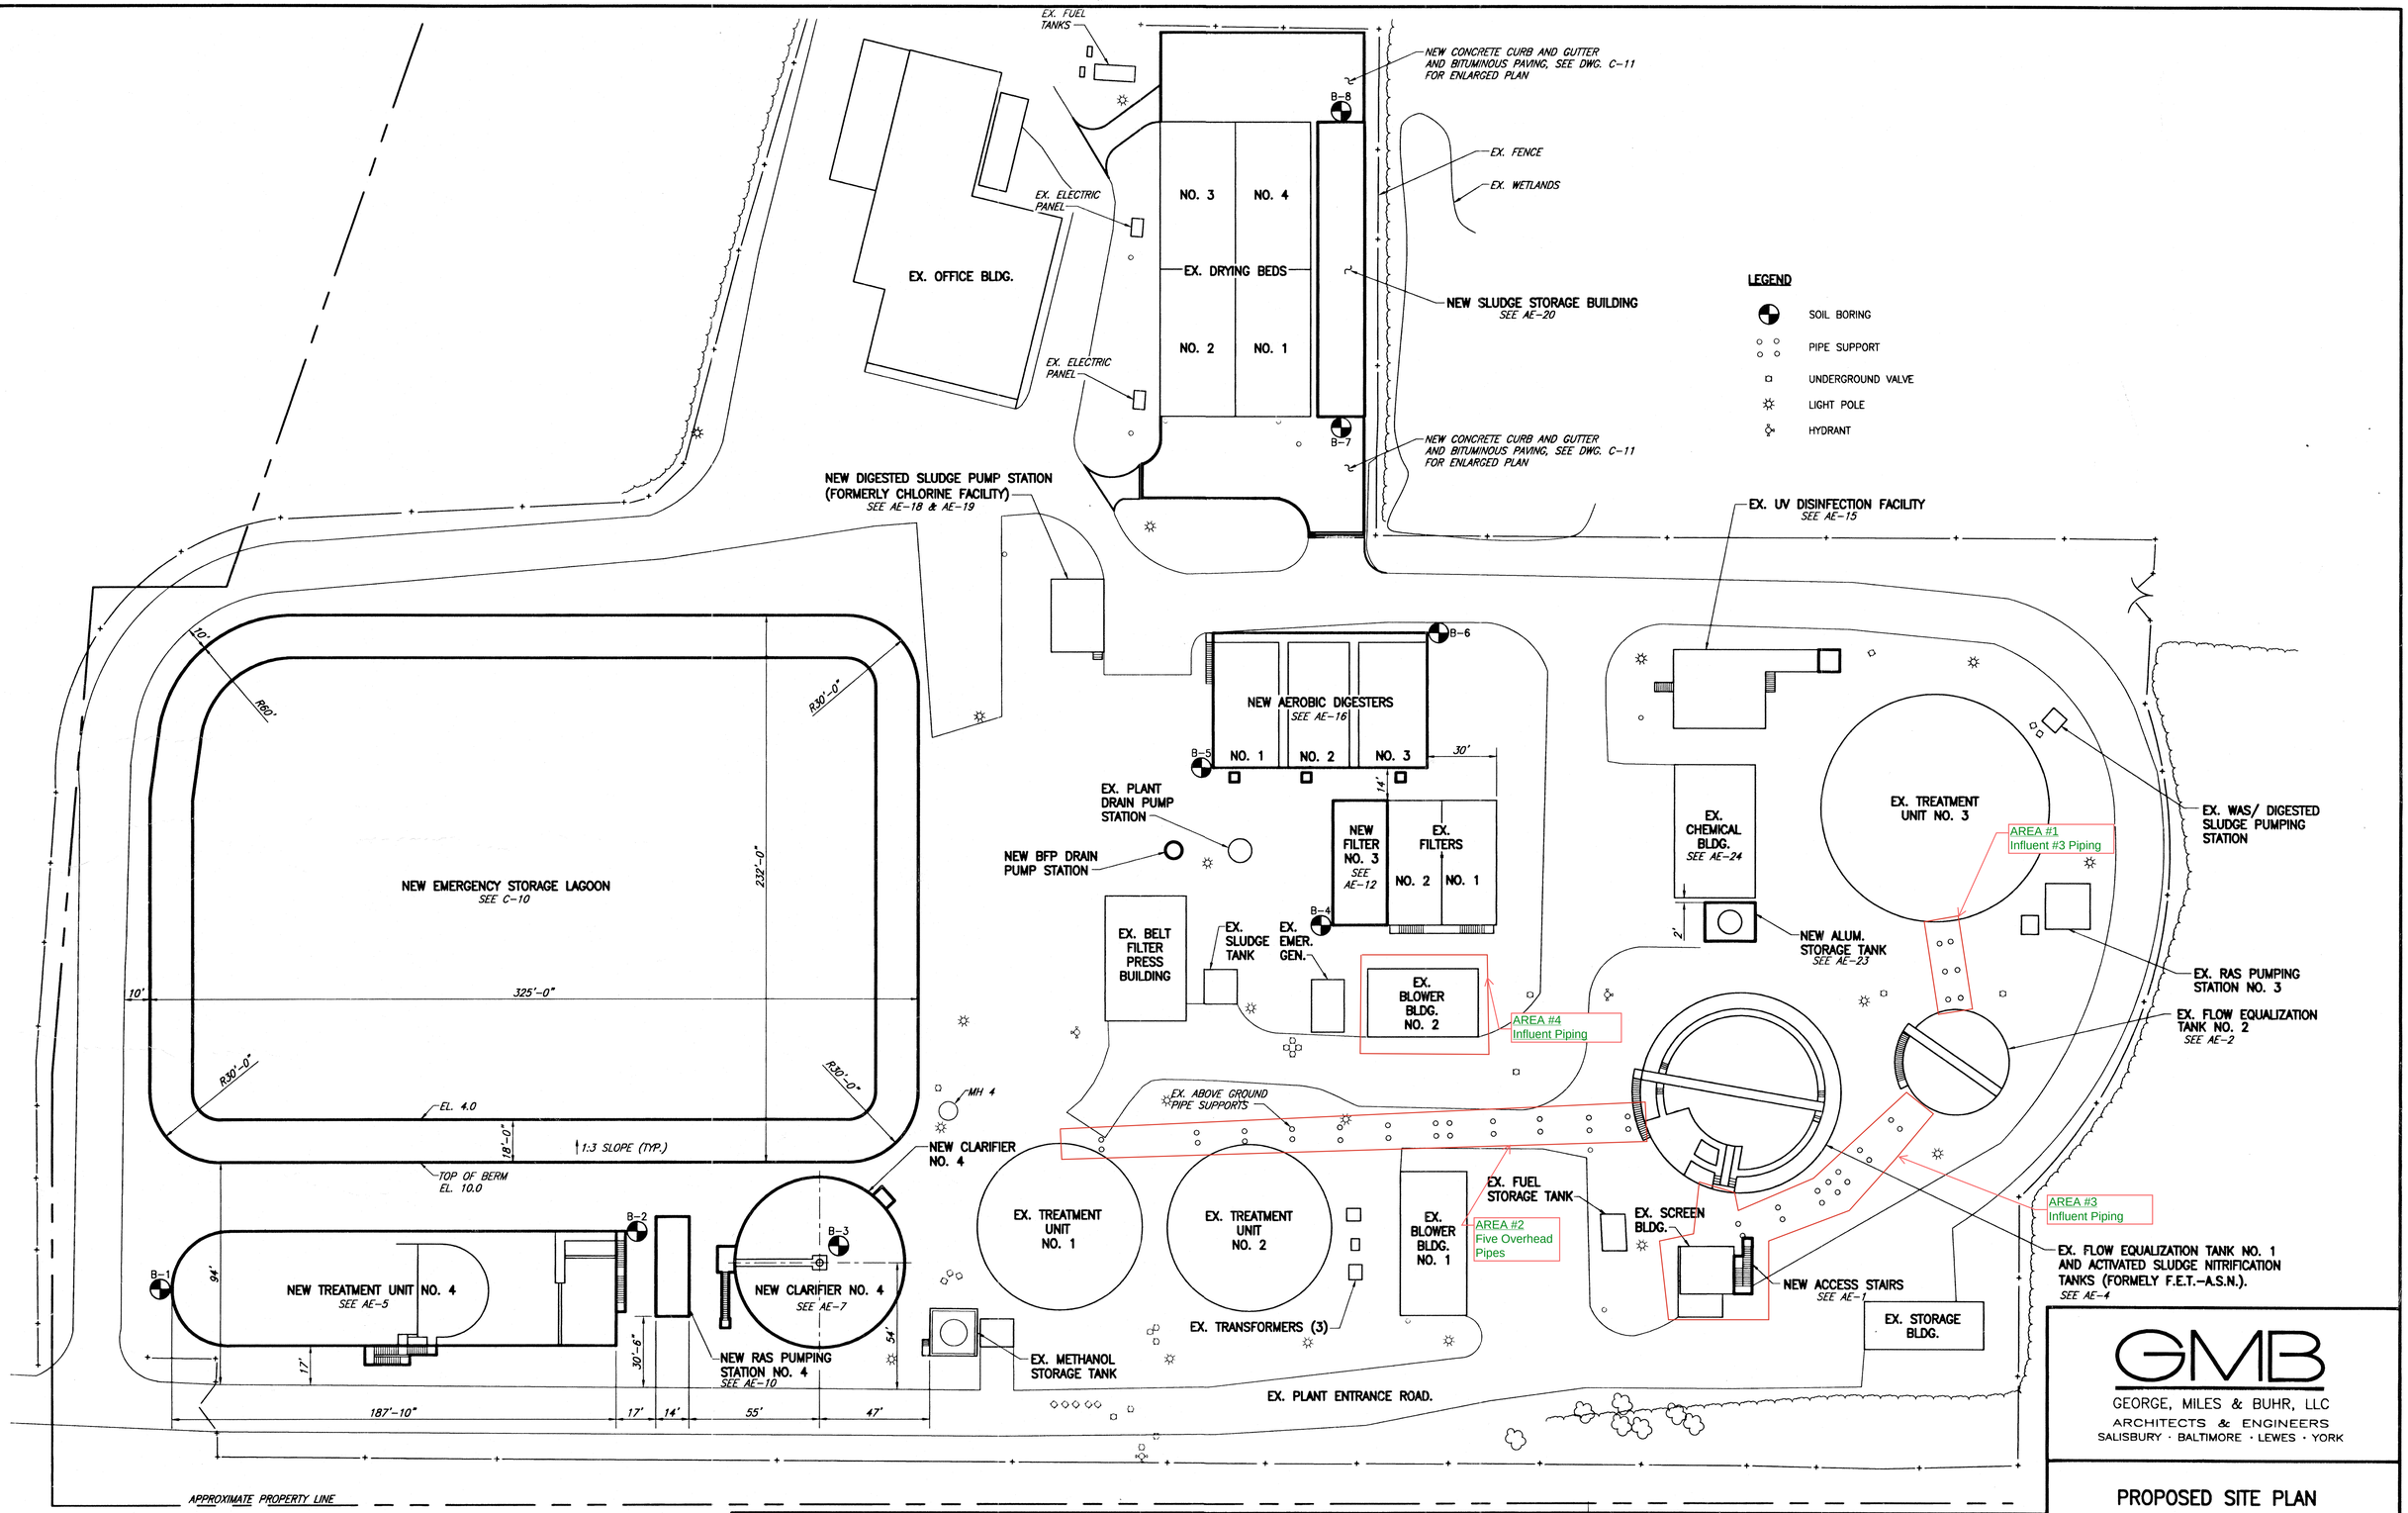

PROPOSED SITE PLAN

SCALE: 1" = 30'-0"

STATE OF MARYLAND
JOHN E. BURNSWORTH
No. 2989
REGISTERED PROFESSIONAL ENGINEER

NO.	DATE	REVISIONS

DIVISION OF WATER AND WASTEWATER SERVICES

DIRECTOR 2/13/04 DATE:

DEPARTMENT OF PUBLIC WORKS
WORCESTER COUNTY, MARYLAND

DIRECTOR 2/19/04 DATE:

OCEAN PINES
WASTEWATER TREATMENT PLANT EXPANSION

WORCESTER COUNTY DEPARTMENT OF PUBLIC WORKS
CONTRACT NO. 022-04-01

GMB
GEORGE, MILES & BUHR, LLC
ARCHITECTS & ENGINEERS
SALISBURY · BALTIMORE · LEWES · YORK

PROPOSED SITE PLAN

DESIGN	JK	SHEET NO.
DRAWN	KL	C-2
CHECKED	JB	
JOB	2002.277	
DATE	JANUARY, 2004	DRAWING 7 OF 80

© COPYRIGHT 2004 GEORGE, MILES & BUHR, LLC